

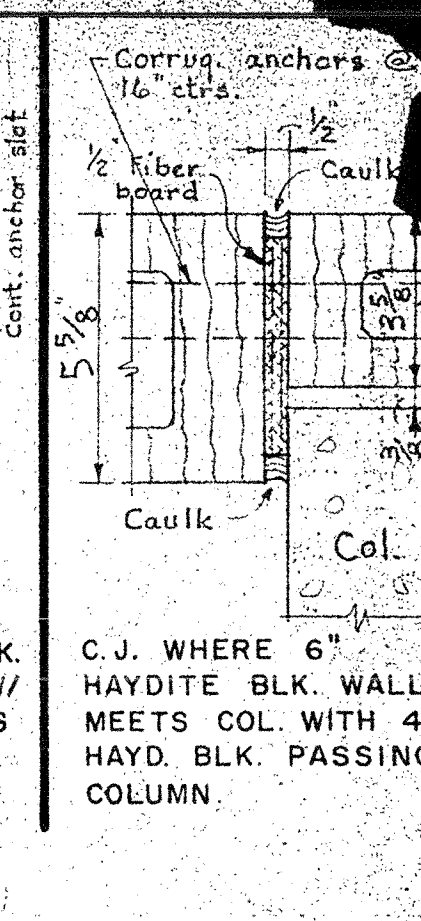
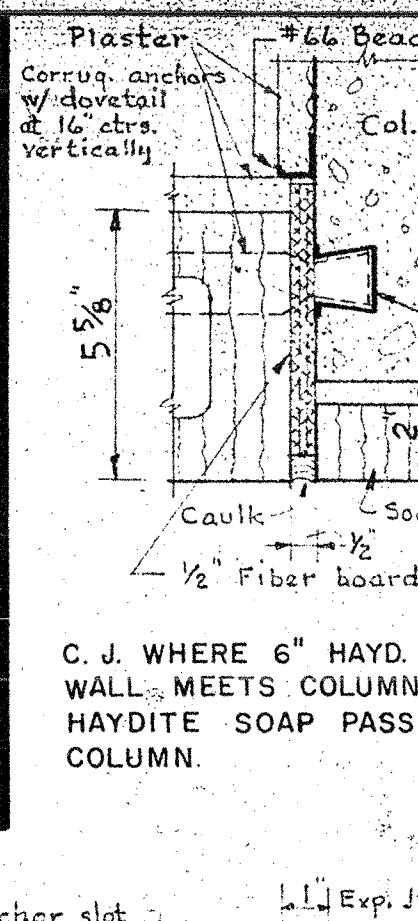
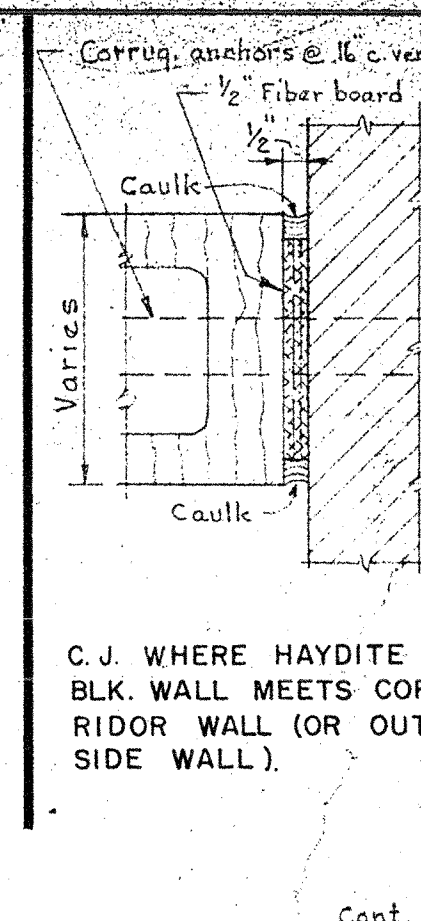
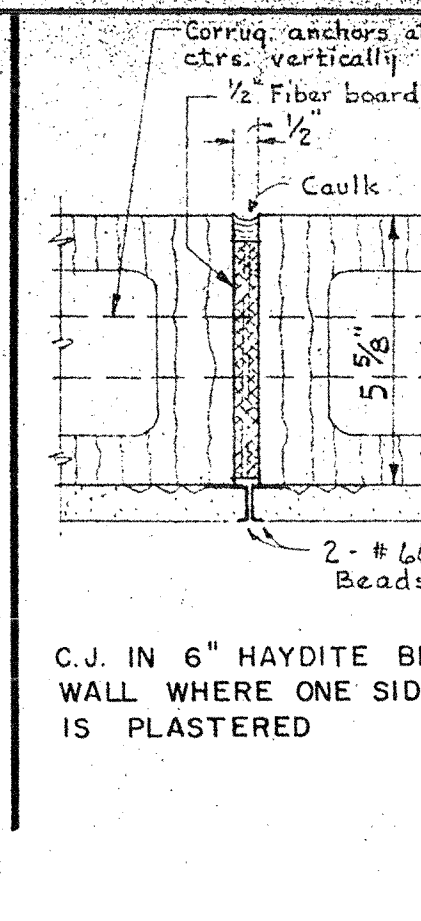
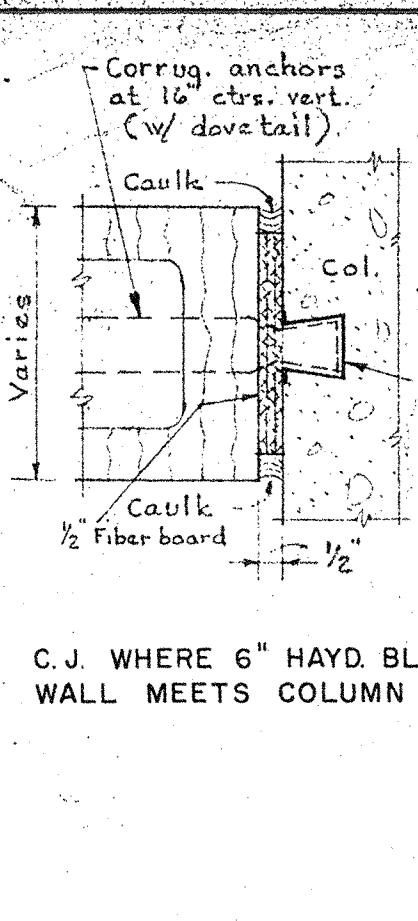
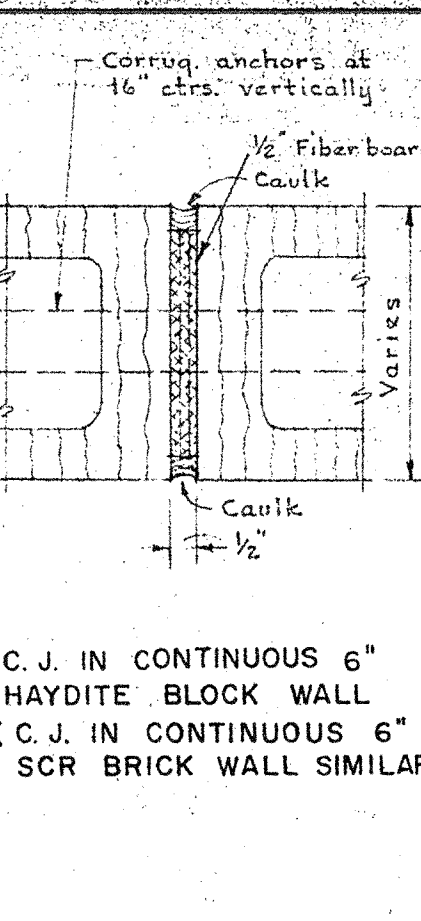
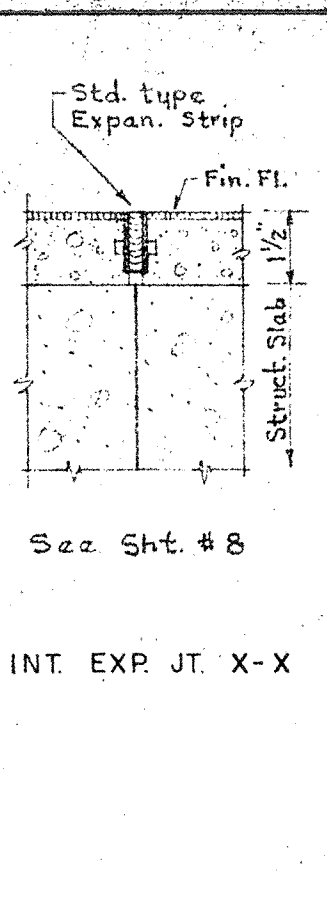
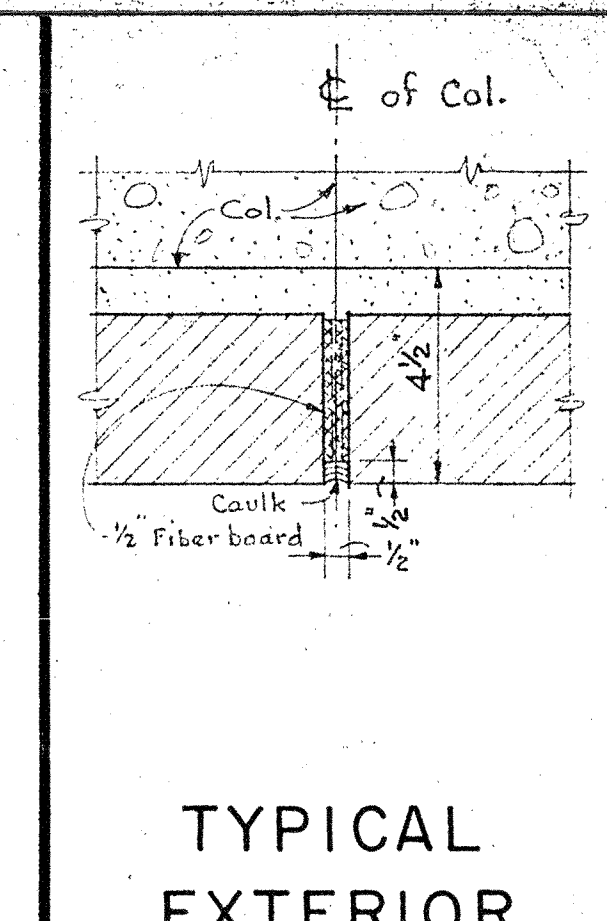
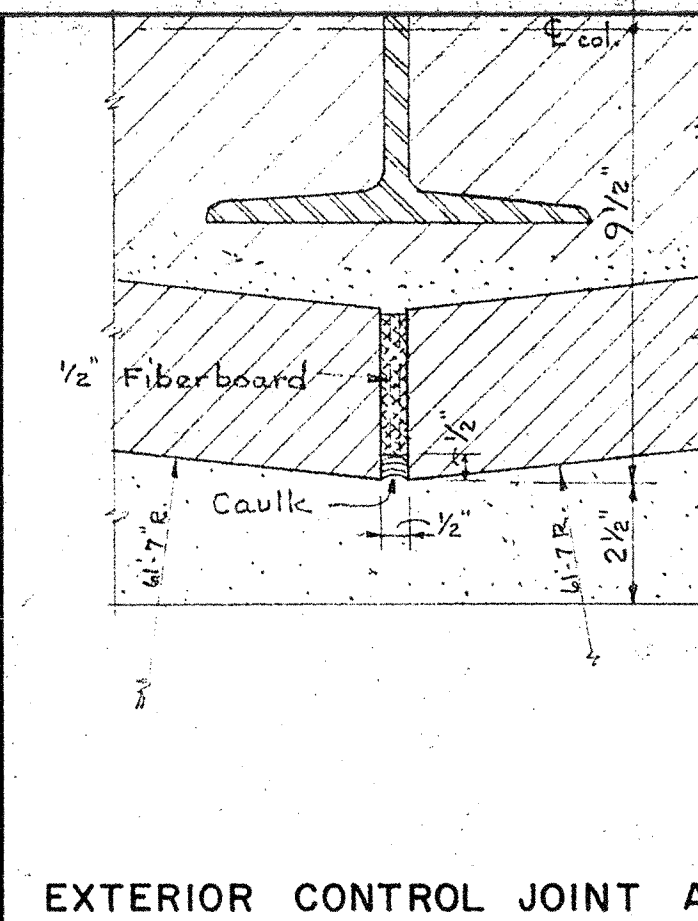
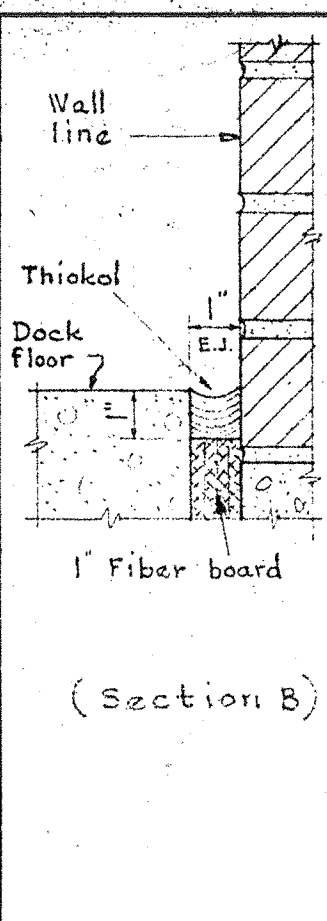
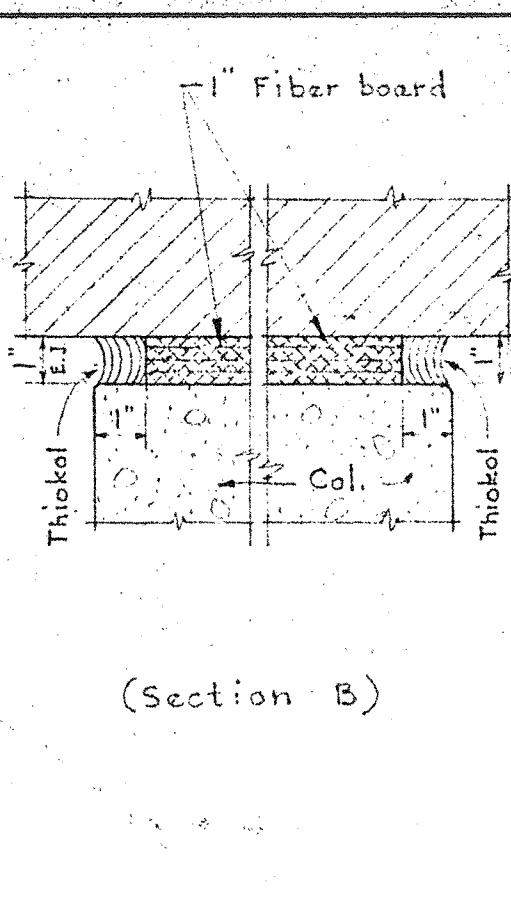
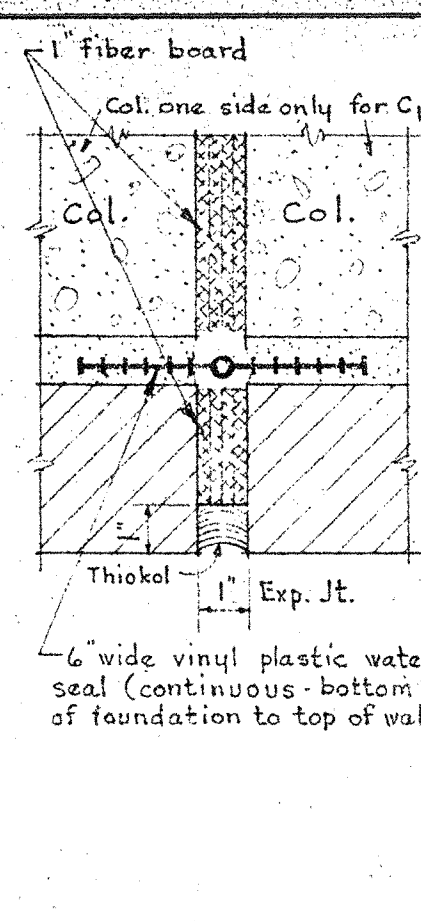
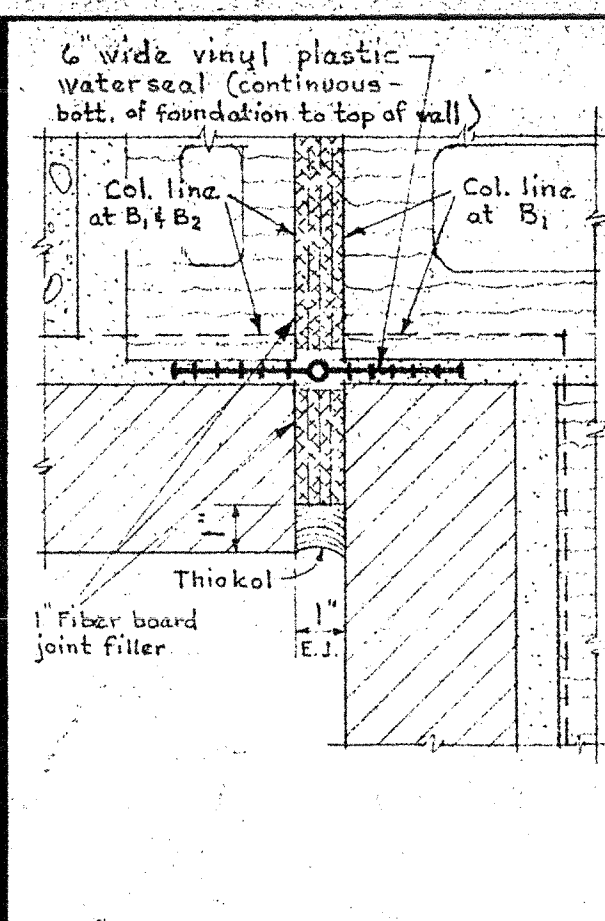
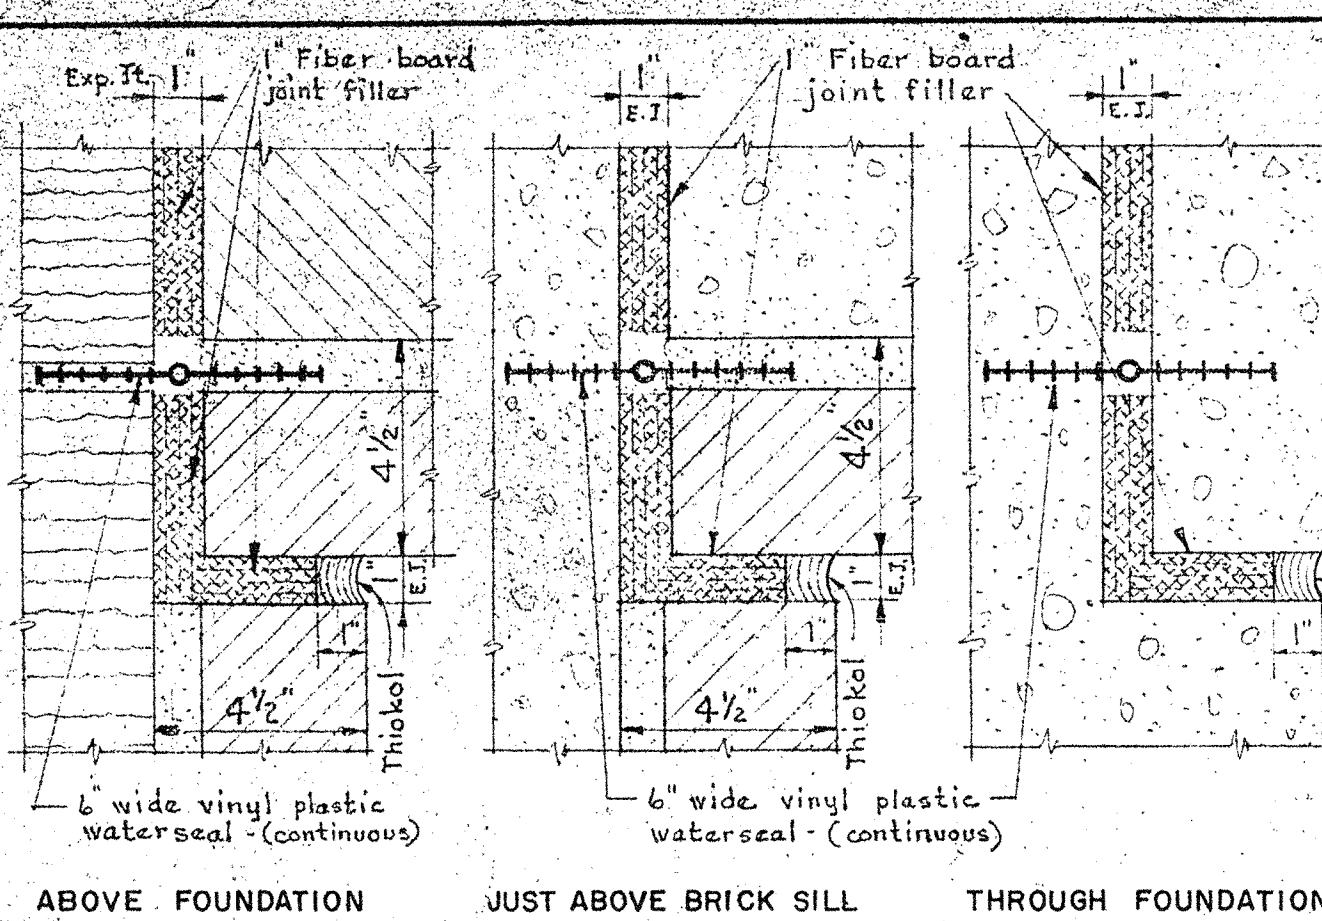


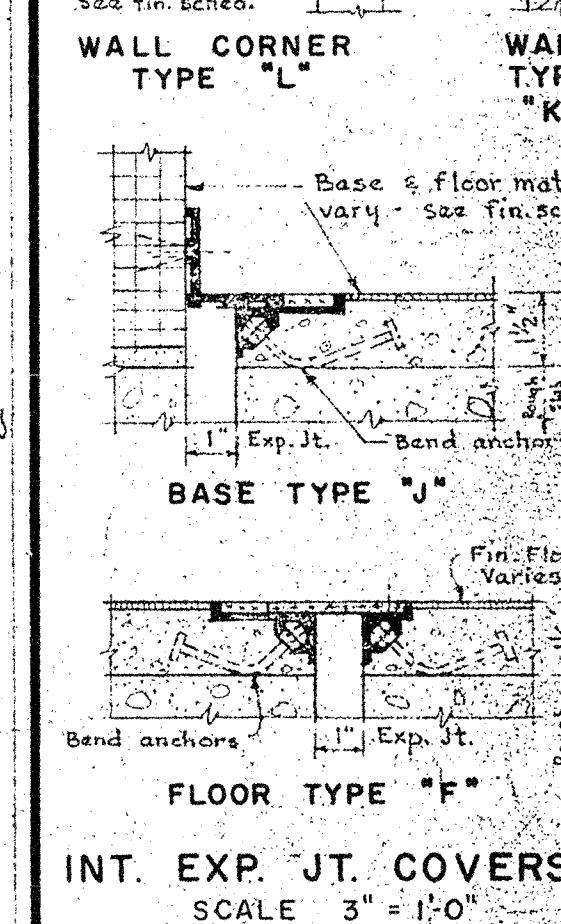

EXTERIOR EXPANSION JOINTS
SCALE 3" = 1'-0"

TYPICAL EXTERIOR CONTROL JOINT
SCALE 3" = 1'-0"

INTERIOR CONTROL JOINTS
SCALE 3" = 1'-0"

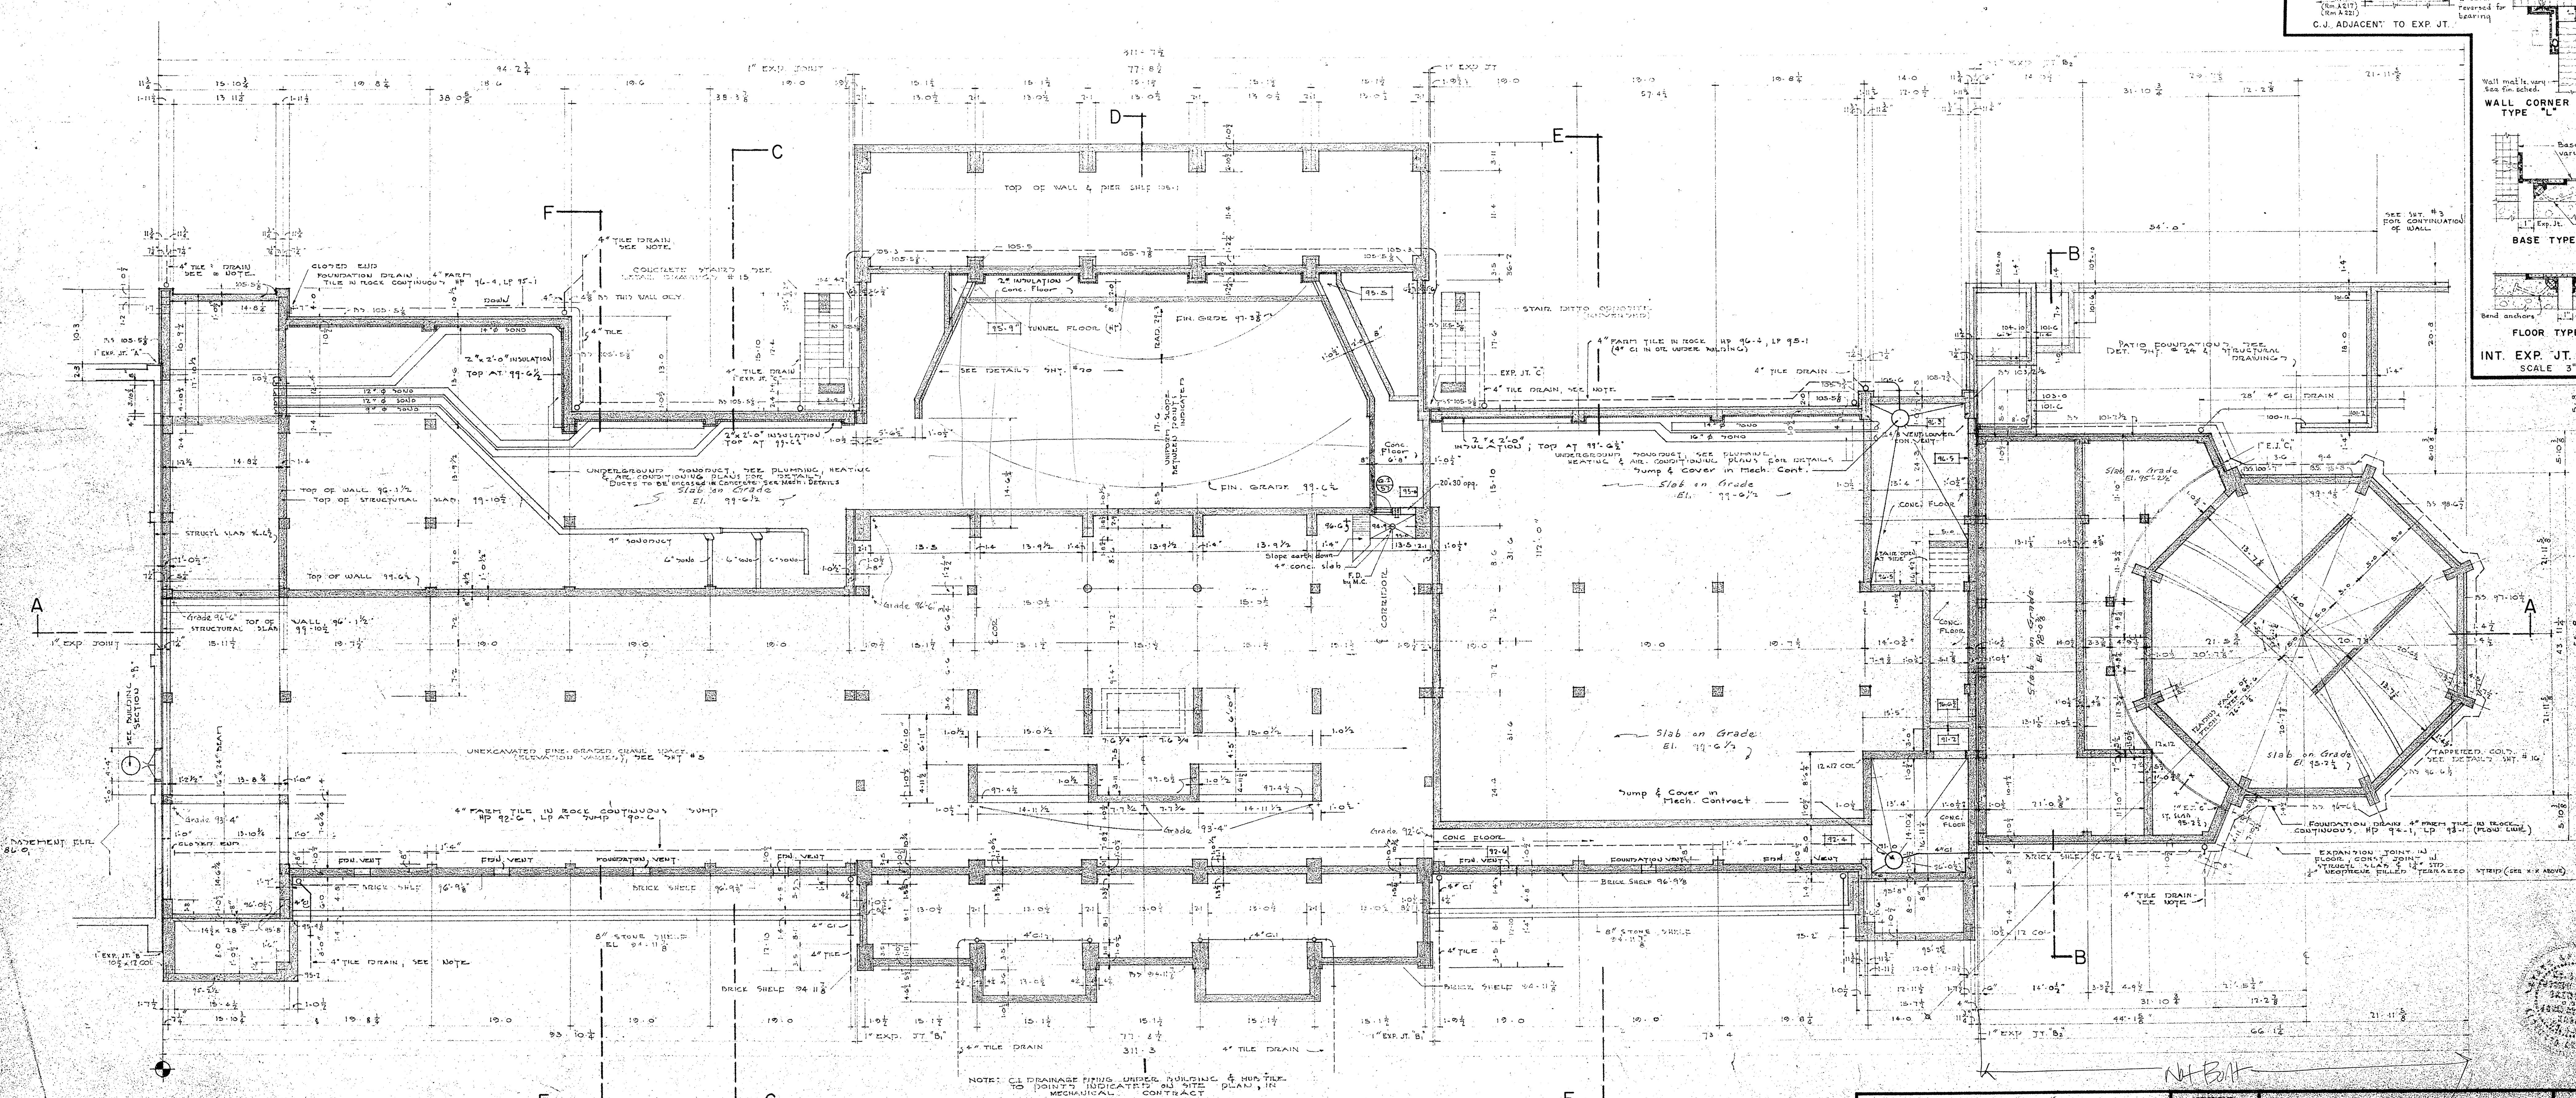


FLOOR TYPE "F"
INT. EXP. JT. COVERS
SCALE 3" = 1'-0"

 KEY PLAN	REVISIONS	BENET HILL ACADEMY BUILDING SISTER M. LUCIA, O.S.A., SUPERIOR COLORADO SPRINGS • COLORADO BRINKMAN & HAGAN ARCHITECTS DENVER • KANSAS	DATE OCT. 12, 1965 SHEET 7 ARCHITECTURAL

FIRST FLOOR FINISH SCHEDULE

ROOM NO.	ROOM NAME	FLOOR	BASE	WAINSCOT	WALLS	WALLS ABOVE	CEILING	WINDOW STOODS	FOOTNOTES	ROOM NO.	ROOM NAME	FLOOR	BASE	WAINSCOT	WALLS	WALLS ABOVE	CEILING	WINDOW STOODS	FOOTNOTES	ROOM NO.	ROOM NAME	FLOOR	BASE	WAINSCOT	WALLS	WALLS ABOVE	CEILING	WINDOW STOODS	FOOTNOTES
A101	LOCKERS	1	Alum. Tile		Plaster	Plaster	Plaster	Plaster		A121	CLASS ROOM	1	Alum. Tile		Plaster	Plaster	Plaster	Plaster		A141	STAIRWAY # 2	1	Alum. Tile		Plaster	Plaster	Plaster	Plaster	
A102	CLASS ROOM	1	Alum. Tile		Plaster	Plaster	Plaster	Plaster		A122	LANGUAGE LAB	1	Alum. Tile		Plaster	Plaster	Plaster	Plaster		A142	CORRIDOR	1	Alum. Tile		Plaster	Plaster	Plaster	Plaster	
A103	CLASS ROOM	1	Alum. Tile		Plaster	Plaster	Plaster	Plaster		A123	BUSINESS OFFICE	1	Alum. Tile		Plaster	Plaster	Plaster	Plaster		A143	CLOSET	1	Alum. Tile		Plaster	Plaster	Plaster	Plaster	
A104	SPEECH	1	Alum. Tile		Plaster	Plaster	Plaster	Plaster		A124	VAULT	1	Alum. Tile		Plaster	Plaster	Plaster	Plaster		A144	ENTRANCE	1	Alum. Tile		Plaster	Plaster	Plaster	Plaster	
A105	REHEARSAL BOOTH #1	1	Alum. Tile		Plaster	Plaster	Plaster	Plaster		A125	SUPPLIES	1	Alum. Tile		Plaster	Plaster	Plaster	Plaster		A145	SOUTH ENTRANCE PLATFORM	1	Alum. Tile		Plaster	Plaster	Plaster	Plaster	
A106	REHEARSAL BOOTH #2	1	Alum. Tile		Plaster	Plaster	Plaster	Plaster		A126	RECEPTION	1	Alum. Tile		Plaster	Plaster	Plaster	Plaster		A146	STAIRWAY # 4	1	Alum. Tile		Plaster	Plaster	Plaster	Plaster	
A107	REHEARSAL BOOTH #3	1	Alum. Tile		Plaster	Plaster	Plaster	Plaster		A127	SECRETARY	1	Alum. Tile		Plaster	Plaster	Plaster	Plaster		A147	FAN ROOM	1	Alum. Tile		Plaster	Plaster	Plaster	Plaster	
A108	LECTURE ROOM	1	Alum. Tile		Plaster	Plaster	Plaster	Plaster		A128	PRINCIPAL	1	Alum. Tile		Plaster	Plaster	Plaster	Plaster		A148	CLOSET	1	Alum. Tile		Plaster	Plaster	Plaster	Plaster	
A109	REHEARSAL GROUP	1	Alum. Tile		Plaster	Plaster	Plaster	Plaster		A129	CLASS ROOM	1	Alum. Tile		Plaster	Plaster	Plaster	Plaster		A149	ENTRANCE	1	Alum. Tile		Plaster	Plaster	Plaster	Plaster	
A110	PRESS ROOM	1	Alum. Tile		Plaster	Plaster	Plaster	Plaster		A130	JANITOR	1	Alum. Tile		Plaster	Plaster	Plaster	Plaster		A150	CORRIDOR	1	Alum. Tile		Plaster	Plaster	Plaster	Plaster	
A111	PROJECTOR STORAGE	1	Alum. Tile		Plaster	Plaster	Plaster	Plaster		A131	TOILET	1	Alum. Tile		Plaster	Plaster	Plaster	Plaster		A151	FAN ROOM	1	Alum. Tile		Plaster	Plaster	Plaster	Plaster	
A112	STORAGE	1	Alum. Tile		Plaster	Plaster	Plaster	Plaster		A132	HEALTH ROOM	1	Alum. Tile		Plaster	Plaster	Plaster	Plaster		A152	NORTH PORTICO	1	Alum. Tile		Plaster	Plaster	Plaster	Plaster	
A113	ENGLISH	1	Alum. Tile		Plaster	Plaster	Plaster	Plaster		A133	CLOSET	1	Alum. Tile		Plaster	Plaster	Plaster	Plaster		A153	SOUTH ENTRANCE PORCH	1	Alum. Tile		Plaster	Plaster	Plaster	Plaster	
A114	CLASS ROOM	1	Alum. Tile		Plaster	Plaster	Plaster	Plaster		A134	ENTRANCE	1	Alum. Tile		Plaster	Plaster	Plaster	Plaster		A154	MUSIC ROOM	1	Alum. Tile		Plaster	Plaster	Plaster	Plaster	
A115	PINE SPACE	1	Alum. Tile		Plaster	Plaster	Plaster	Plaster		A135	GIRL'S TOILET	1	Alum. Tile		Plaster	Plaster	Plaster	Plaster		A155	CORRIDOR & STAIR	1	Alum. Tile		Plaster	Plaster	Plaster	Plaster	
A116	ENTRY	1	Alum. Tile		Plaster	Plaster	Plaster	Plaster		A136	SISTER'S TOILET	1	Alum. Tile		Plaster	Plaster	Plaster	Plaster		A156	CORRIDOR	1	Alum. Tile		Plaster	Plaster	Plaster	Plaster	
A117	JANITOR	1	Alum. Tile		Plaster	Plaster	Plaster	Plaster		A137	SHOWER	1	Alum. Tile		Plaster	Plaster	Plaster	Plaster		A157	CORRIDOR	1	Alum. Tile		Plaster	Plaster	Plaster	Plaster	
A118	WOMEN'S TOILET	1	Alum. Tile		Plaster	Plaster	Plaster	Plaster		A138	DRESSING ROOM	1	Alum. Tile		Plaster	Plaster	Plaster	Plaster		A158	PRACTICE RM #1	1	Alum. Tile		Plaster	Plaster	Plaster	Plaster	
A119	ENTRY	1	Alum. Tile		Plaster	Plaster	Plaster	Plaster		A139	PIPE SPACE	1	Alum. Tile		Plaster	Plaster	Plaster	Plaster		A159	INSTRUMENT STORAGE	1	Alum. Tile		Plaster	Plaster	Plaster	Plaster	
A120	GIRLS TOILET	1	Alum. Tile		Plaster	Plaster	Plaster	Plaster		A140	CORRIDORS	1	Alum. Tile		Plaster	Plaster	Plaster	Plaster		A160	NOT USED	1	Alum. Tile		Plaster	Plaster	Plaster	Plaster	

- FOOTNOTES**
1. Portland cement plaster (sanded & brown coat) on ceiling & walls above wainscot.
 2. 1/2" Vinyl matting in aisles.
 3. Build partitions light to concrete construction.
 4. Ceramic tile base on cone walls or wood cabinets.
 5. Alum. base - Lobby side.
 6. Glazed tile base to be set out flush w/ plaster.
 7. Vinyl Floor mats - Blue & White.
 8. Terrazzo base at stone faced columns, round cone columns & planters. Plaster round cone.

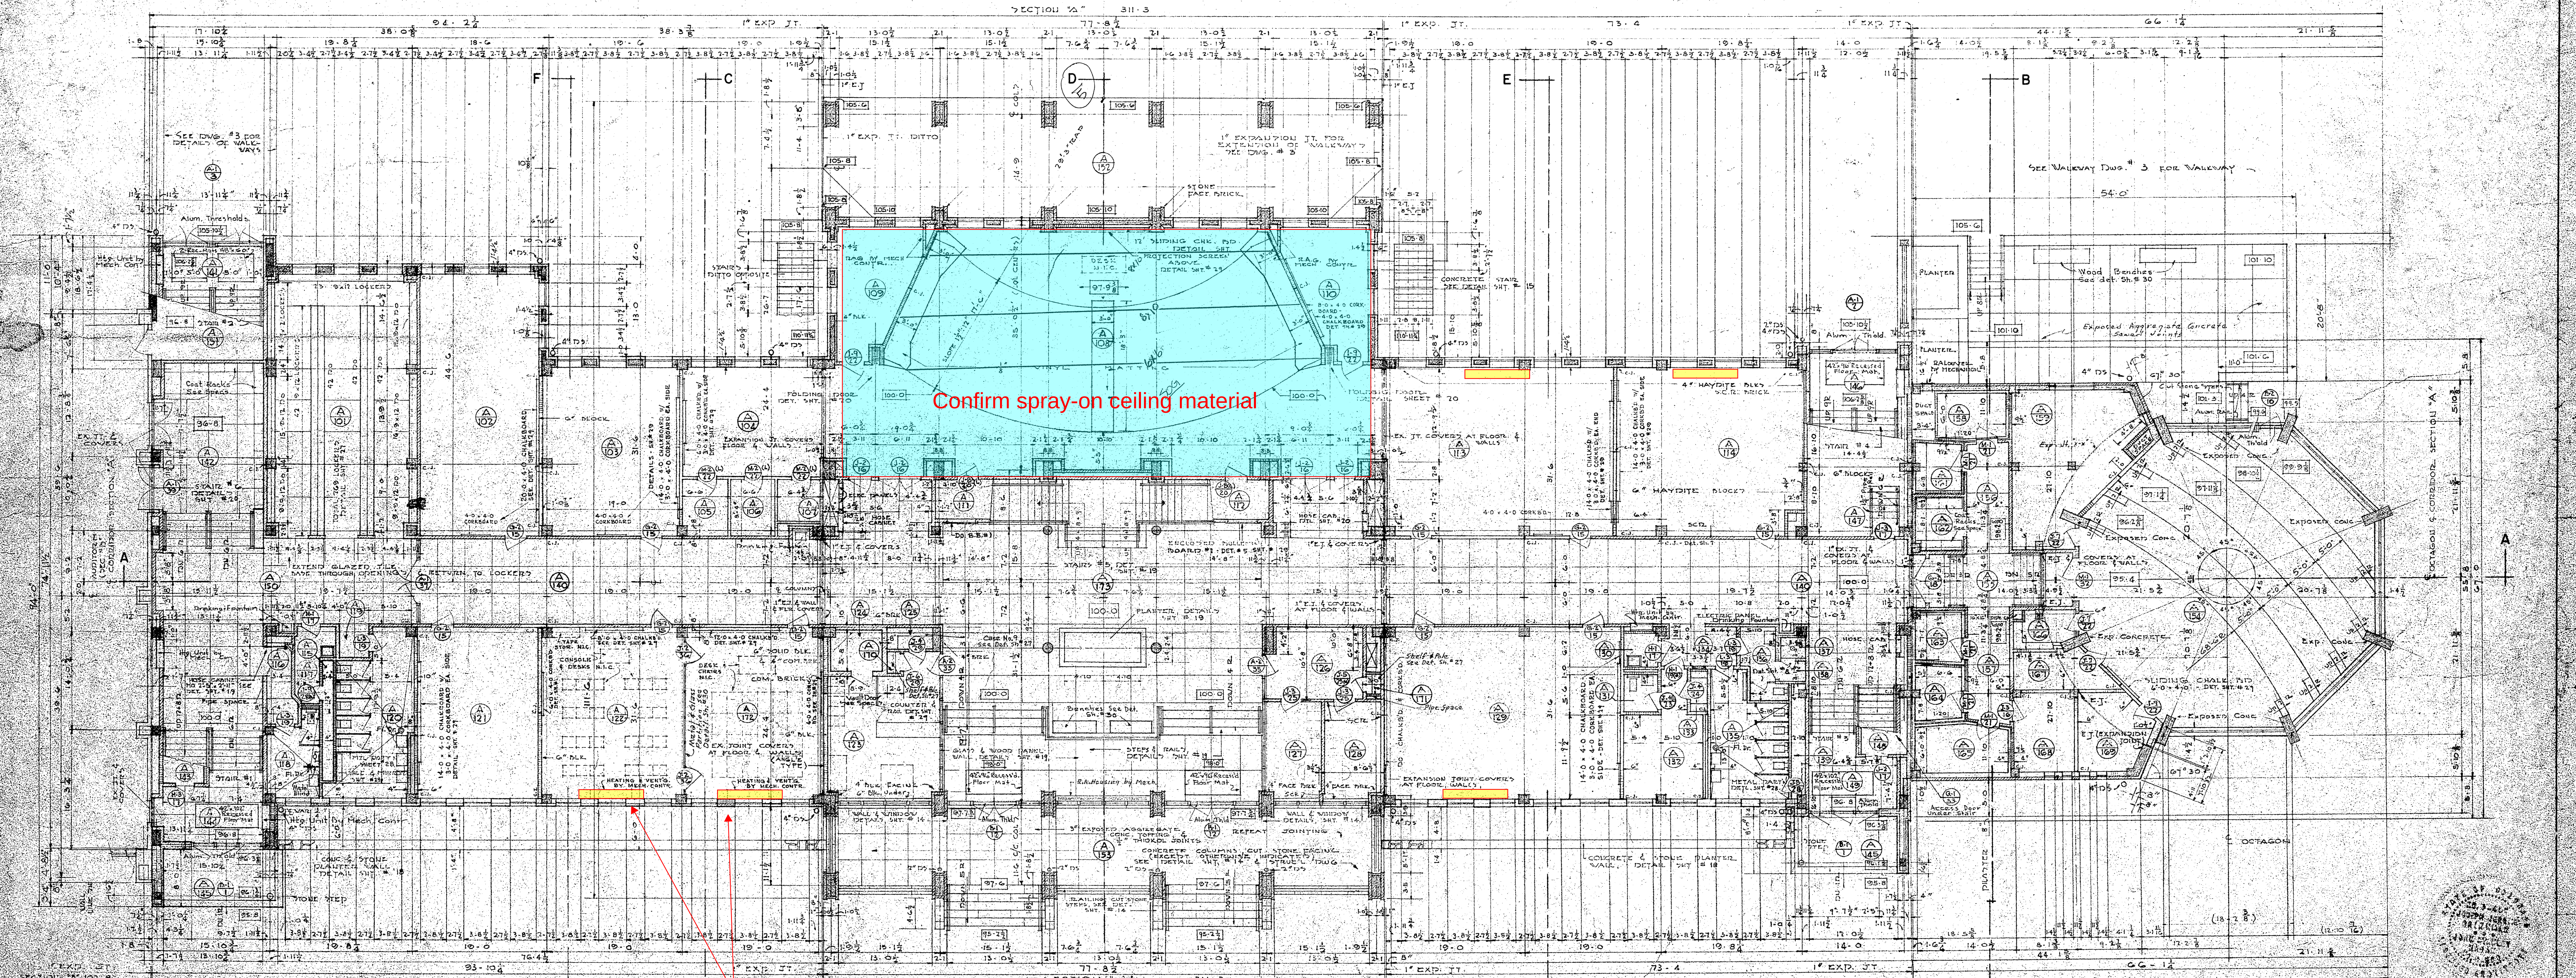

Floor tile removal at each unit heater - 150sf x 9 location total (L1 + L2) = 1,350sf over 9 location classroom

FIRST FLOOR PLAN (SECTION "A")

SCALE 1/8" = 1'-0"


KEY PLAN	REVISIONS 1. CORRECTED	BENET HILL ACADEMY BUILDING SISTER M. HANCOCK O.S.E. SUPERIOR COLORADO SPRINGS • COLORADO BRINKMAN & HAGAN ARCHITECTS EMPORIA • KANSAS	DATE OCT. 12, 1955 SHEET 8 ARCHITECTURAL

SECOND FLOOR FINISH SCHEDULE

SECTION A										SECTION B									
ROOM No.	ROOM NAME	FLOOR	BASE	WAINSCOT	WALLS	WALLS ABOVE WAIN.	CEILING	WINDOW SMOOTHS	FOOTNOTES	ROOM No.	ROOM NAME	FLOOR	BASE	WAINSCOT	WALLS	WALLS ABOVE WAIN.	CEILING	WINDOW SMOOTHS	FOOTNOTES
A201	RECEPTION ROOM	0	0	0	0	0	0	0	0	A221	CLASS ROOM	0	0	0	0	0	0	0	0
A202	COAT ROOM	0	0	0	0	0	0	0	0	A222	BIOLOGY LAB	0	0	0	0	0	0	0	0
A203	KITCHENETTE	0	0	0	0	0	0	0	0	A223	JANITOR	0	0	0	0	0	0	0	0
A204	CHAIR STORAGE	0	0	0	0	0	0	0	0	A224	ENTRY	0	0	0	0	0	0	0	0
A205	CLASS ROOM	0	0	0	0	0	0	0	0	A225	CLOSET	0	0	0	0	0	0	0	0
A206	FILM & RECORDS	0	0	0	0	0	0	0	0	A226	GIRLS TOILET	0	0	0	0	0	0	0	0
A207	LIBRARY	0	0	0	0	0	0	0	0	A227	SISTERS TOILET	0	0	0	0	0	0	0	0
A208	WORK ROOM	0	0	0	0	0	0	0	0	A228	SHOWER	0	0	0	0	0	0	0	0
A209	BOOK STORAGE	0	0	0	0	0	0	0	0	A229	DRESSING	0	0	0	0	0	0	0	0
A210	WORK & DARK RM.	0	0	0	0	0	0	0	0	A230	CORRIDOR	0	0	0	0	0	0	0	0
A211	CHEM-PHYS. LAB	0	0	0	0	0	0	0	0	A231	CORRIDOR (2)	0	0	0	0	0	0	0	0
A212	STAIRWAY # 4	0	0	0	0	0	0	0	0	A232	STAIRWAY # 2	0	0	0	0	0	0	0	0
A213	JANITOR'S CLO.	0	0	0	0	0	0	0	0	A233	STAIRWAY # 1	0	0	0	0	0	0	0	0
A214	ENTRY	0	0	0	0	0	0	0	0	A234	STAIRWAY # 3	0	0	0	0	0	0	0	0
A215	MEN'S TOILET	0	0	0	0	0	0	0	0	A235	PASSAGE	0	0	0	0	0	0	0	0
A216	GIRLS TOILET	0	0	0	0	0	0	0	0	A236	STAIRWAY # 9	0	0	0	0	0	0	0	0
A217	ARTS & CRAFTS	0	0	0	0	0	0	0	0	A237	WAITING	0	0	0	0	0	0	0	0
A218	STORAGE	0	0	0	0	0	0	0	0	A238	OFFICE # 1	0	0	0	0	0	0	0	0
A219	CLASS ROOM	0	0	0	0	0	0	0	0	A239	OFFICE # 2	0	0	0	0	0	0	0	0
A220	UPPER PART OF LOBBY	0	0	0	0	0	0	0	0	A240	OFFICE # 3	0	0	0	0	0	0	0	0
A221	CLASS ROOM	0	0	0	0	0	0	0	0	A241	OFFICE # 4	0	0	0	0	0	0	0	0
A222	BIOLOGY LAB	0	0	0	0	0	0	0	0	A242	OFFICE # 5	0	0	0	0	0	0	0	0
A223	JANITOR	0	0	0	0	0	0	0	0	A243	OFFICE # 6	0	0	0	0	0	0	0	0
A224	ENTRY	0	0	0	0	0	0	0	0	A244	OFFICE # 7	0	0	0	0	0	0	0	0
A225	CLOSET	0	0	0	0	0	0	0	0	A245	OFFICE # 8	0	0	0	0	0	0	0	0
A226	GIRLS TOILET	0	0	0	0	0	0	0	0	A246	OFFICE # 9	0	0	0	0	0	0	0	0
A227	SISTERS TOILET	0	0	0	0	0	0	0	0	A247	OFFICE # 10	0	0	0	0	0	0	0	0
A228	SHOWER	0	0	0	0	0	0	0	0	A248	OFFICE # 11	0	0	0	0	0	0	0	0
A229	DRESSING	0	0	0	0	0	0	0	0	A249	OFFICE # 12	0	0	0	0	0	0	0	0
A230	CORRIDOR	0	0	0	0	0	0	0	0	A250	TOILET	0	0	0	0	0	0	0	0
A231	CORRIDOR (2)	0	0	0	0	0	0	0	0	A251	TOILET	0	0	0	0	0	0	0	0
A232	STAIRWAY # 2	0	0	0	0	0	0	0	0	A252	TOILET	0	0	0	0	0	0	0	0
A233	STAIRWAY # 1	0	0	0	0	0	0	0	0	A253	PIPE SPACE	0	0	0	0	0	0	0	0
A234	STAIRWAY # 3	0	0	0	0	0	0	0	0	A254	PIPE SPACE	0	0	0	0	0	0	0	0
A235	PASSAGE	0	0	0	0	0	0	0	0										
A236	STAIRWAY # 9	0	0	0	0	0	0	0	0										
A237	WAITING	0	0	0	0	0	0	0	0										
A238	OFFICE # 1	0	0	0	0	0	0	0	0										
A239	OFFICE # 2	0	0	0	0	0	0	0	0										
A240	OFFICE # 3	0	0	0	0	0	0	0	0										

FOOTNOTES

- Portland Cement Plaster (scratch & brown coat) on ceiling & walls above wainscot. White coat finish.
- 1/2" vinyl matting in aisles.
- Build partitions tight to concrete construction above.
- Ceramic tile base on concrete walls or wood cabinets.
- Alum. base lobby side.
- Glazed tile base to be set out flush with plaster.
- Vinyl floor matting. See detail # 14.
- Terrazzo base at strong faced columns, round concrete columns & pilasters. Plaster round columns.
- Wood panels: south wall. Detail # 14.



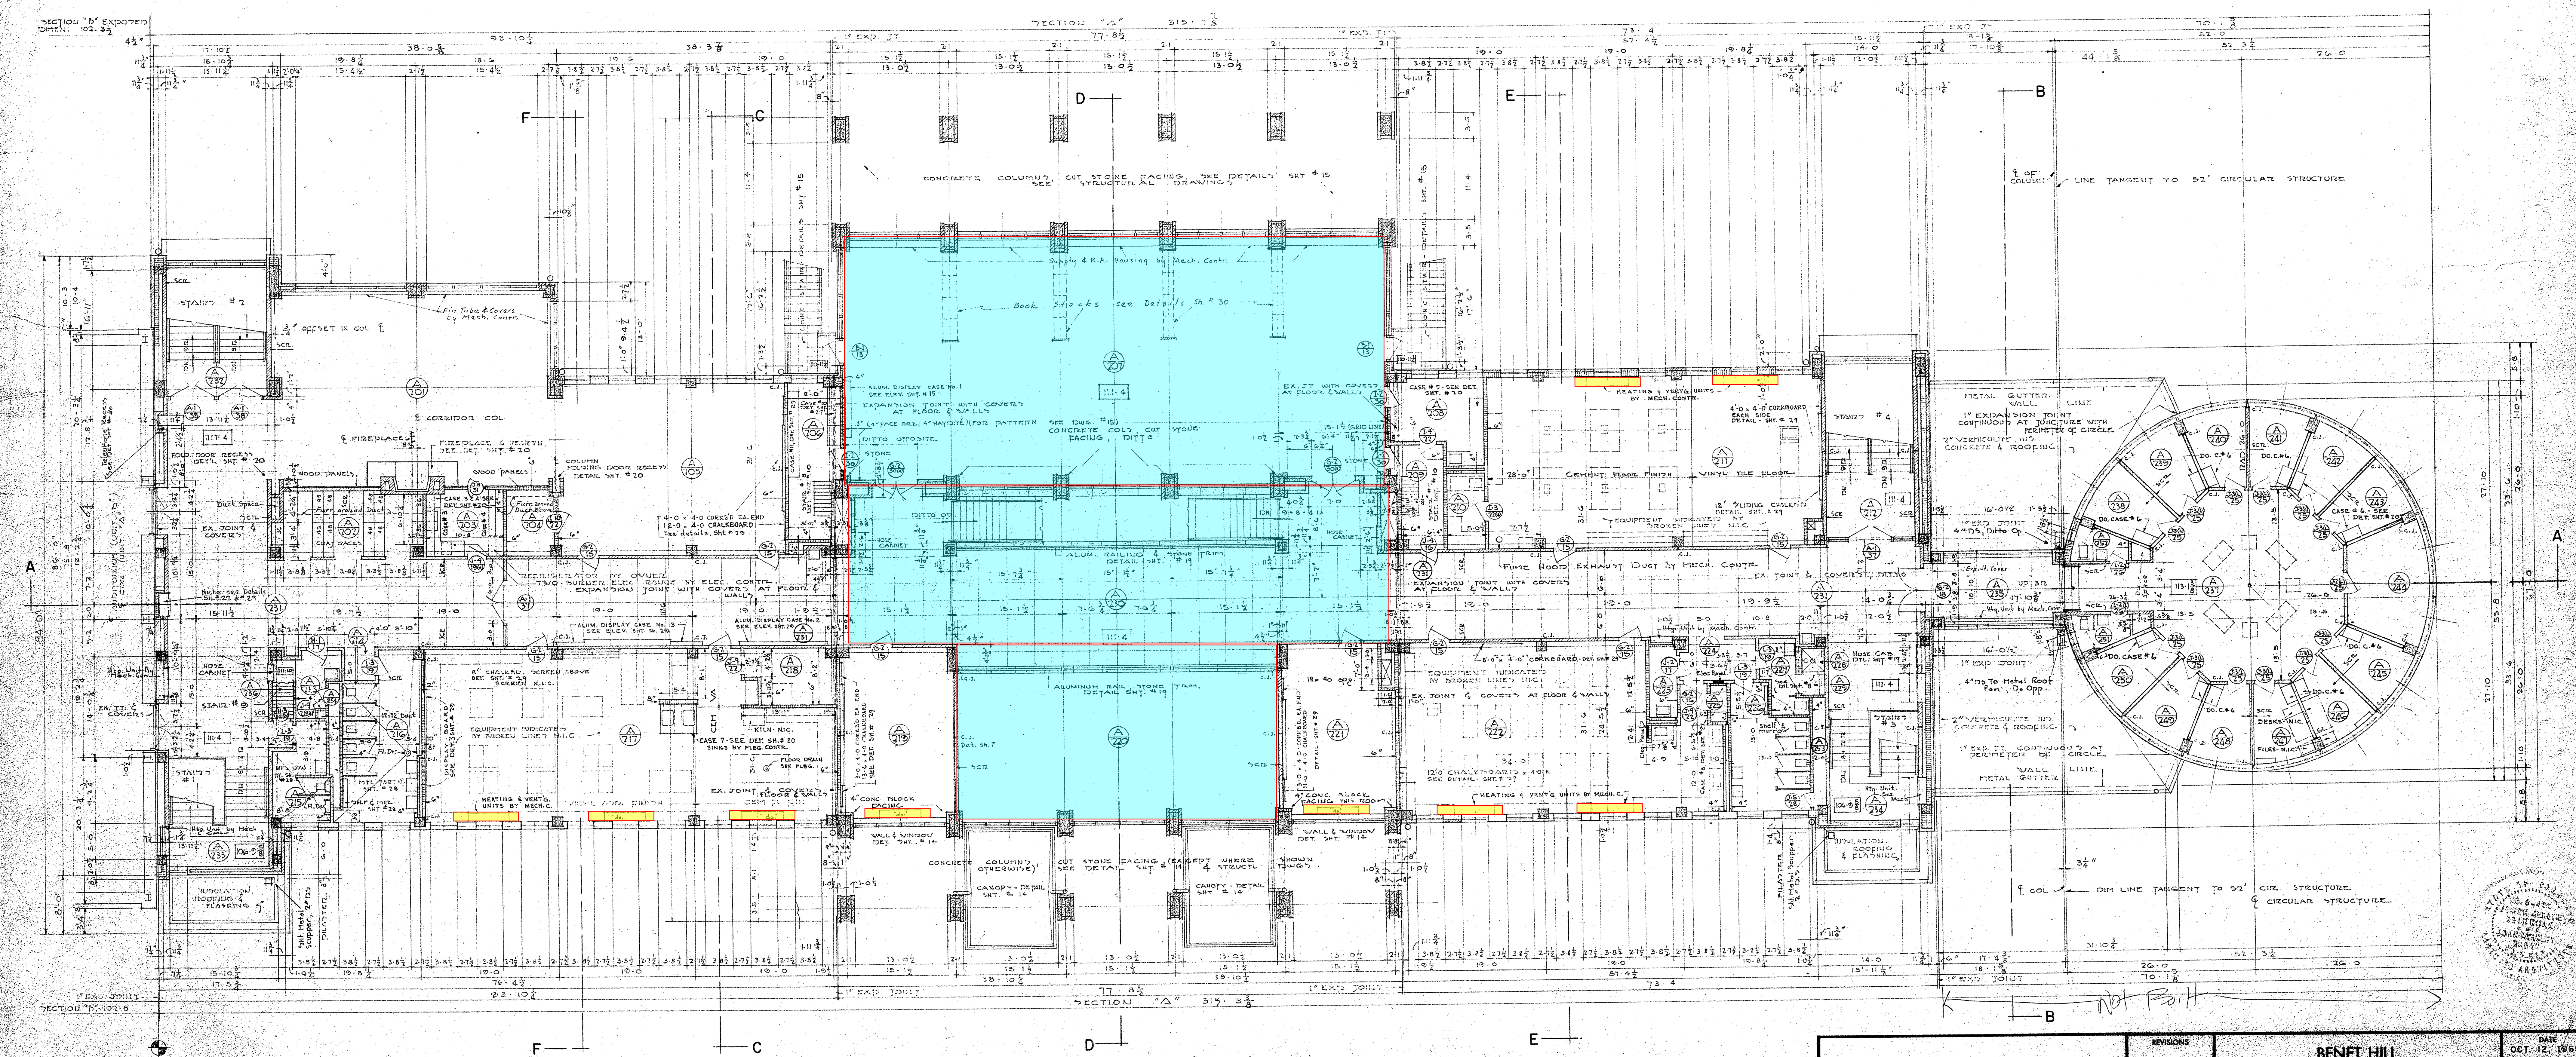


SECOND FLOOR PLAN (SECTION "A")

SCALE 1/8" = 1'-0"

KEY PLAN	REVISIONS	BENET HILL ACADEMY BUILDING SISTER M. LUGONI, O.S.B., SUPERIOR COLORADO SPRINGS • COLORADO	DATE OCT. 12, 1959
		BRINKMAN & HAGAN ARCHITECTS EMPORIA • KANSAS	SHEET 9
			ARCHITECTURAL


FINISH SCHEDULE												FOOTNOTES											

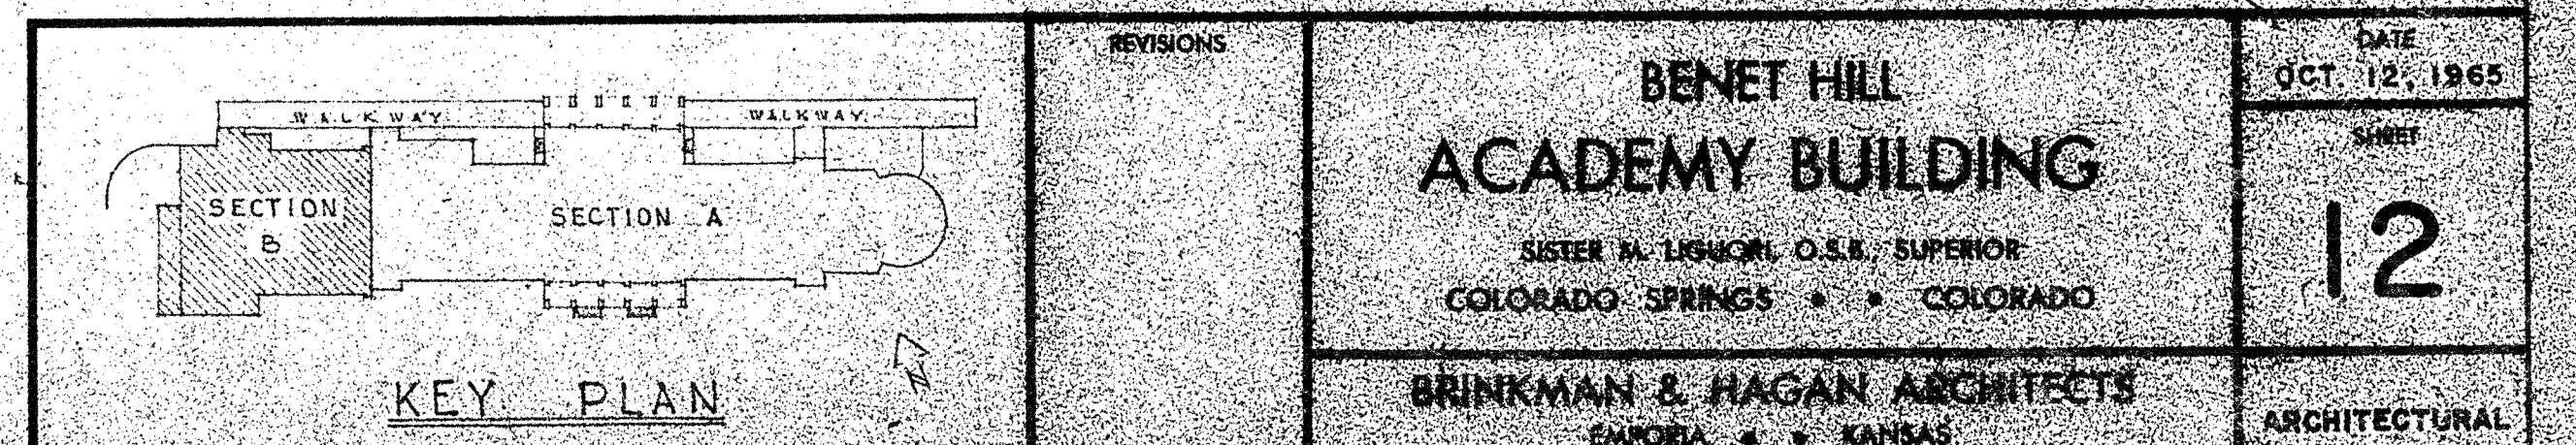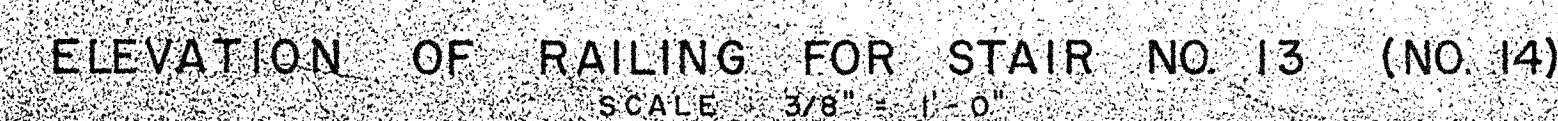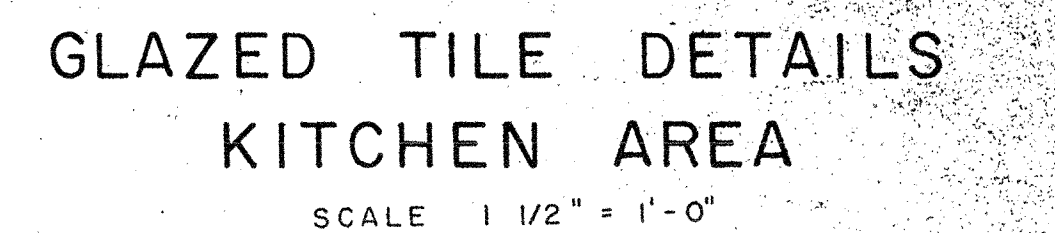


SECOND FLOOR FINISH SCHEDULE

ROOM NO.	ROOM NAME	FLOOR	BASE	WAINSCOT	WALLS	WALL BASE	CEILING	WINDOW STOODS	FOOTNOTES
B201	DRESSING & WORK	1	Carpet	Carpet	Carpet	Carpet	Carpet	Carpet	1. Build partitions tight to floor construction above.
B202	CLUB	1	Carpet	Carpet	Carpet	Carpet	Carpet	Carpet	2. Ceramic tile base in case of Partition.
B203	TOILET ROOM	1	Carpet	Carpet	Carpet	Carpet	Carpet	Carpet	3. See Details for Acoustical Wall Panels on Front & Rear Walls of Restrooms.
B204	BROWER	1	Carpet	Carpet	Carpet	Carpet	Carpet	Carpet	4. Carborundum in carpeting.
B205	DRESSING	1	Carpet	Carpet	Carpet	Carpet	Carpet	Carpet	
B206	TOILET	1	Carpet	Carpet	Carpet	Carpet	Carpet	Carpet	
B207	SHOWER	1	Carpet	Carpet	Carpet	Carpet	Carpet	Carpet	
B208	DRESSING	1	Carpet	Carpet	Carpet	Carpet	Carpet	Carpet	
B209	HALL	1	Carpet	Carpet	Carpet	Carpet	Carpet	Carpet	
B210	HALL	1	Carpet	Carpet	Carpet	Carpet	Carpet	Carpet	
B211	STAIRWAY # 10	1	Carpet	Carpet	Carpet	Carpet	Carpet	Carpet	
B212	STAIRWAY # 11	1	Carpet	Carpet	Carpet	Carpet	Carpet	Carpet	
B213	PLATFORM	1	Carpet	Carpet	Carpet	Carpet	Carpet	Carpet	
B214	STAIRWAY # 11	1	Carpet	Carpet	Carpet	Carpet	Carpet	Carpet	
B215	LOADING DOCK	1	Carpet	Carpet	Carpet	Carpet	Carpet	Carpet	
B216	DRESSING & WORK	1	Carpet	Carpet	Carpet	Carpet	Carpet	Carpet	
B217	PASSAGE	1	Carpet	Carpet	Carpet	Carpet	Carpet	Carpet	
B218	PASSAGE	1	Carpet	Carpet	Carpet	Carpet	Carpet	Carpet	


FOOTNOTES
 1. Build partitions tight to floor construction above.
 2. Ceramic tile base in case of Partition.
 3. See Details for Acoustical Wall Panels on Front & Rear Walls of Restrooms.
 4. Carborundum in carpeting.

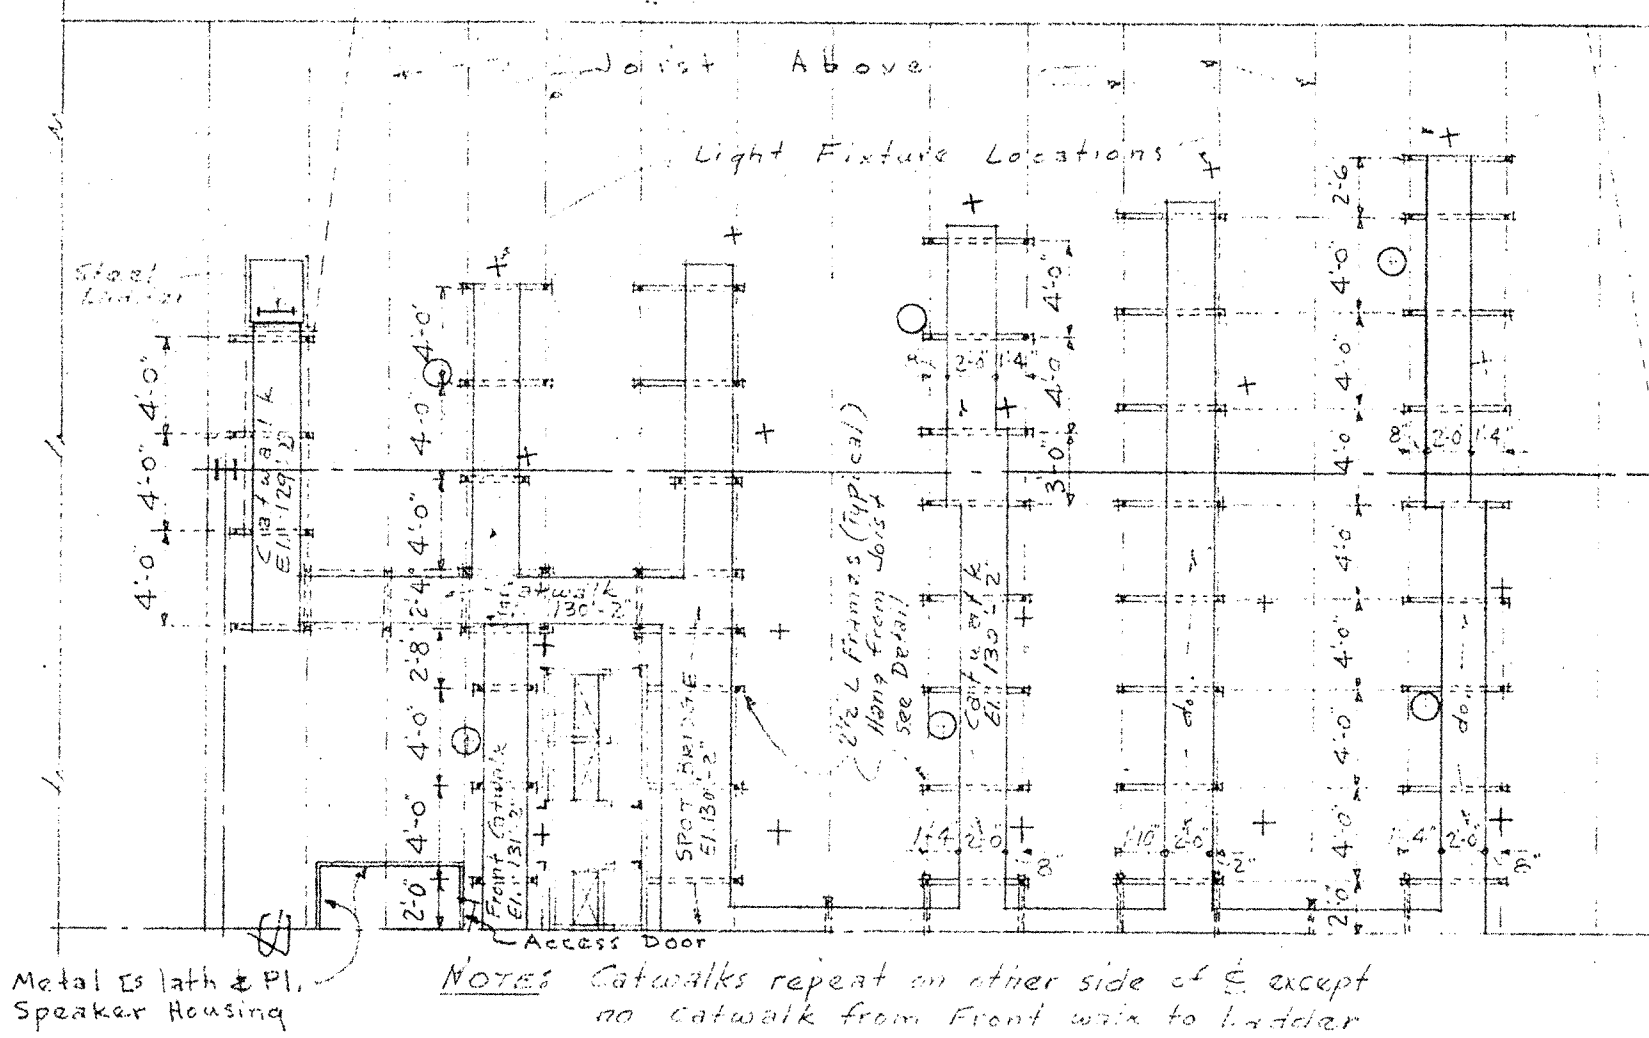


HALF CATWALK PLAN
 SCALE 1/8" = 1'-0"

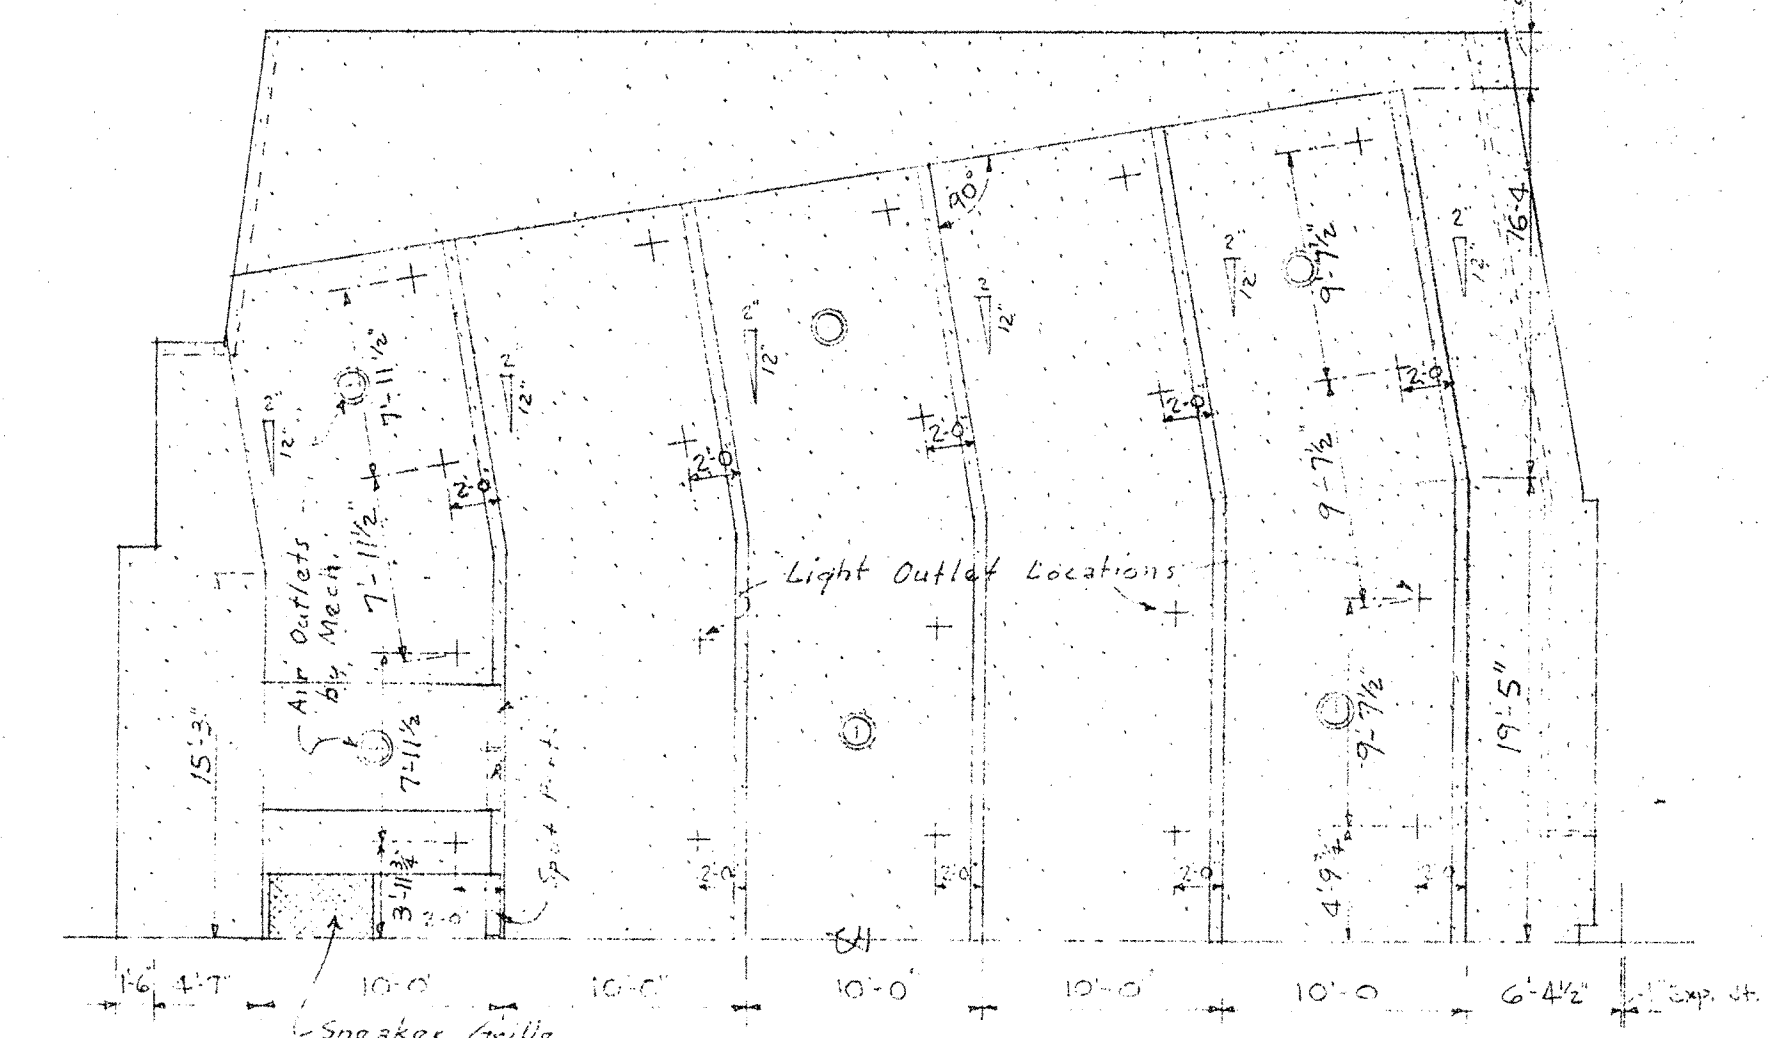

HALF REFLECTED CEILING PLAN
 SCALE 1/8" = 1'-0"

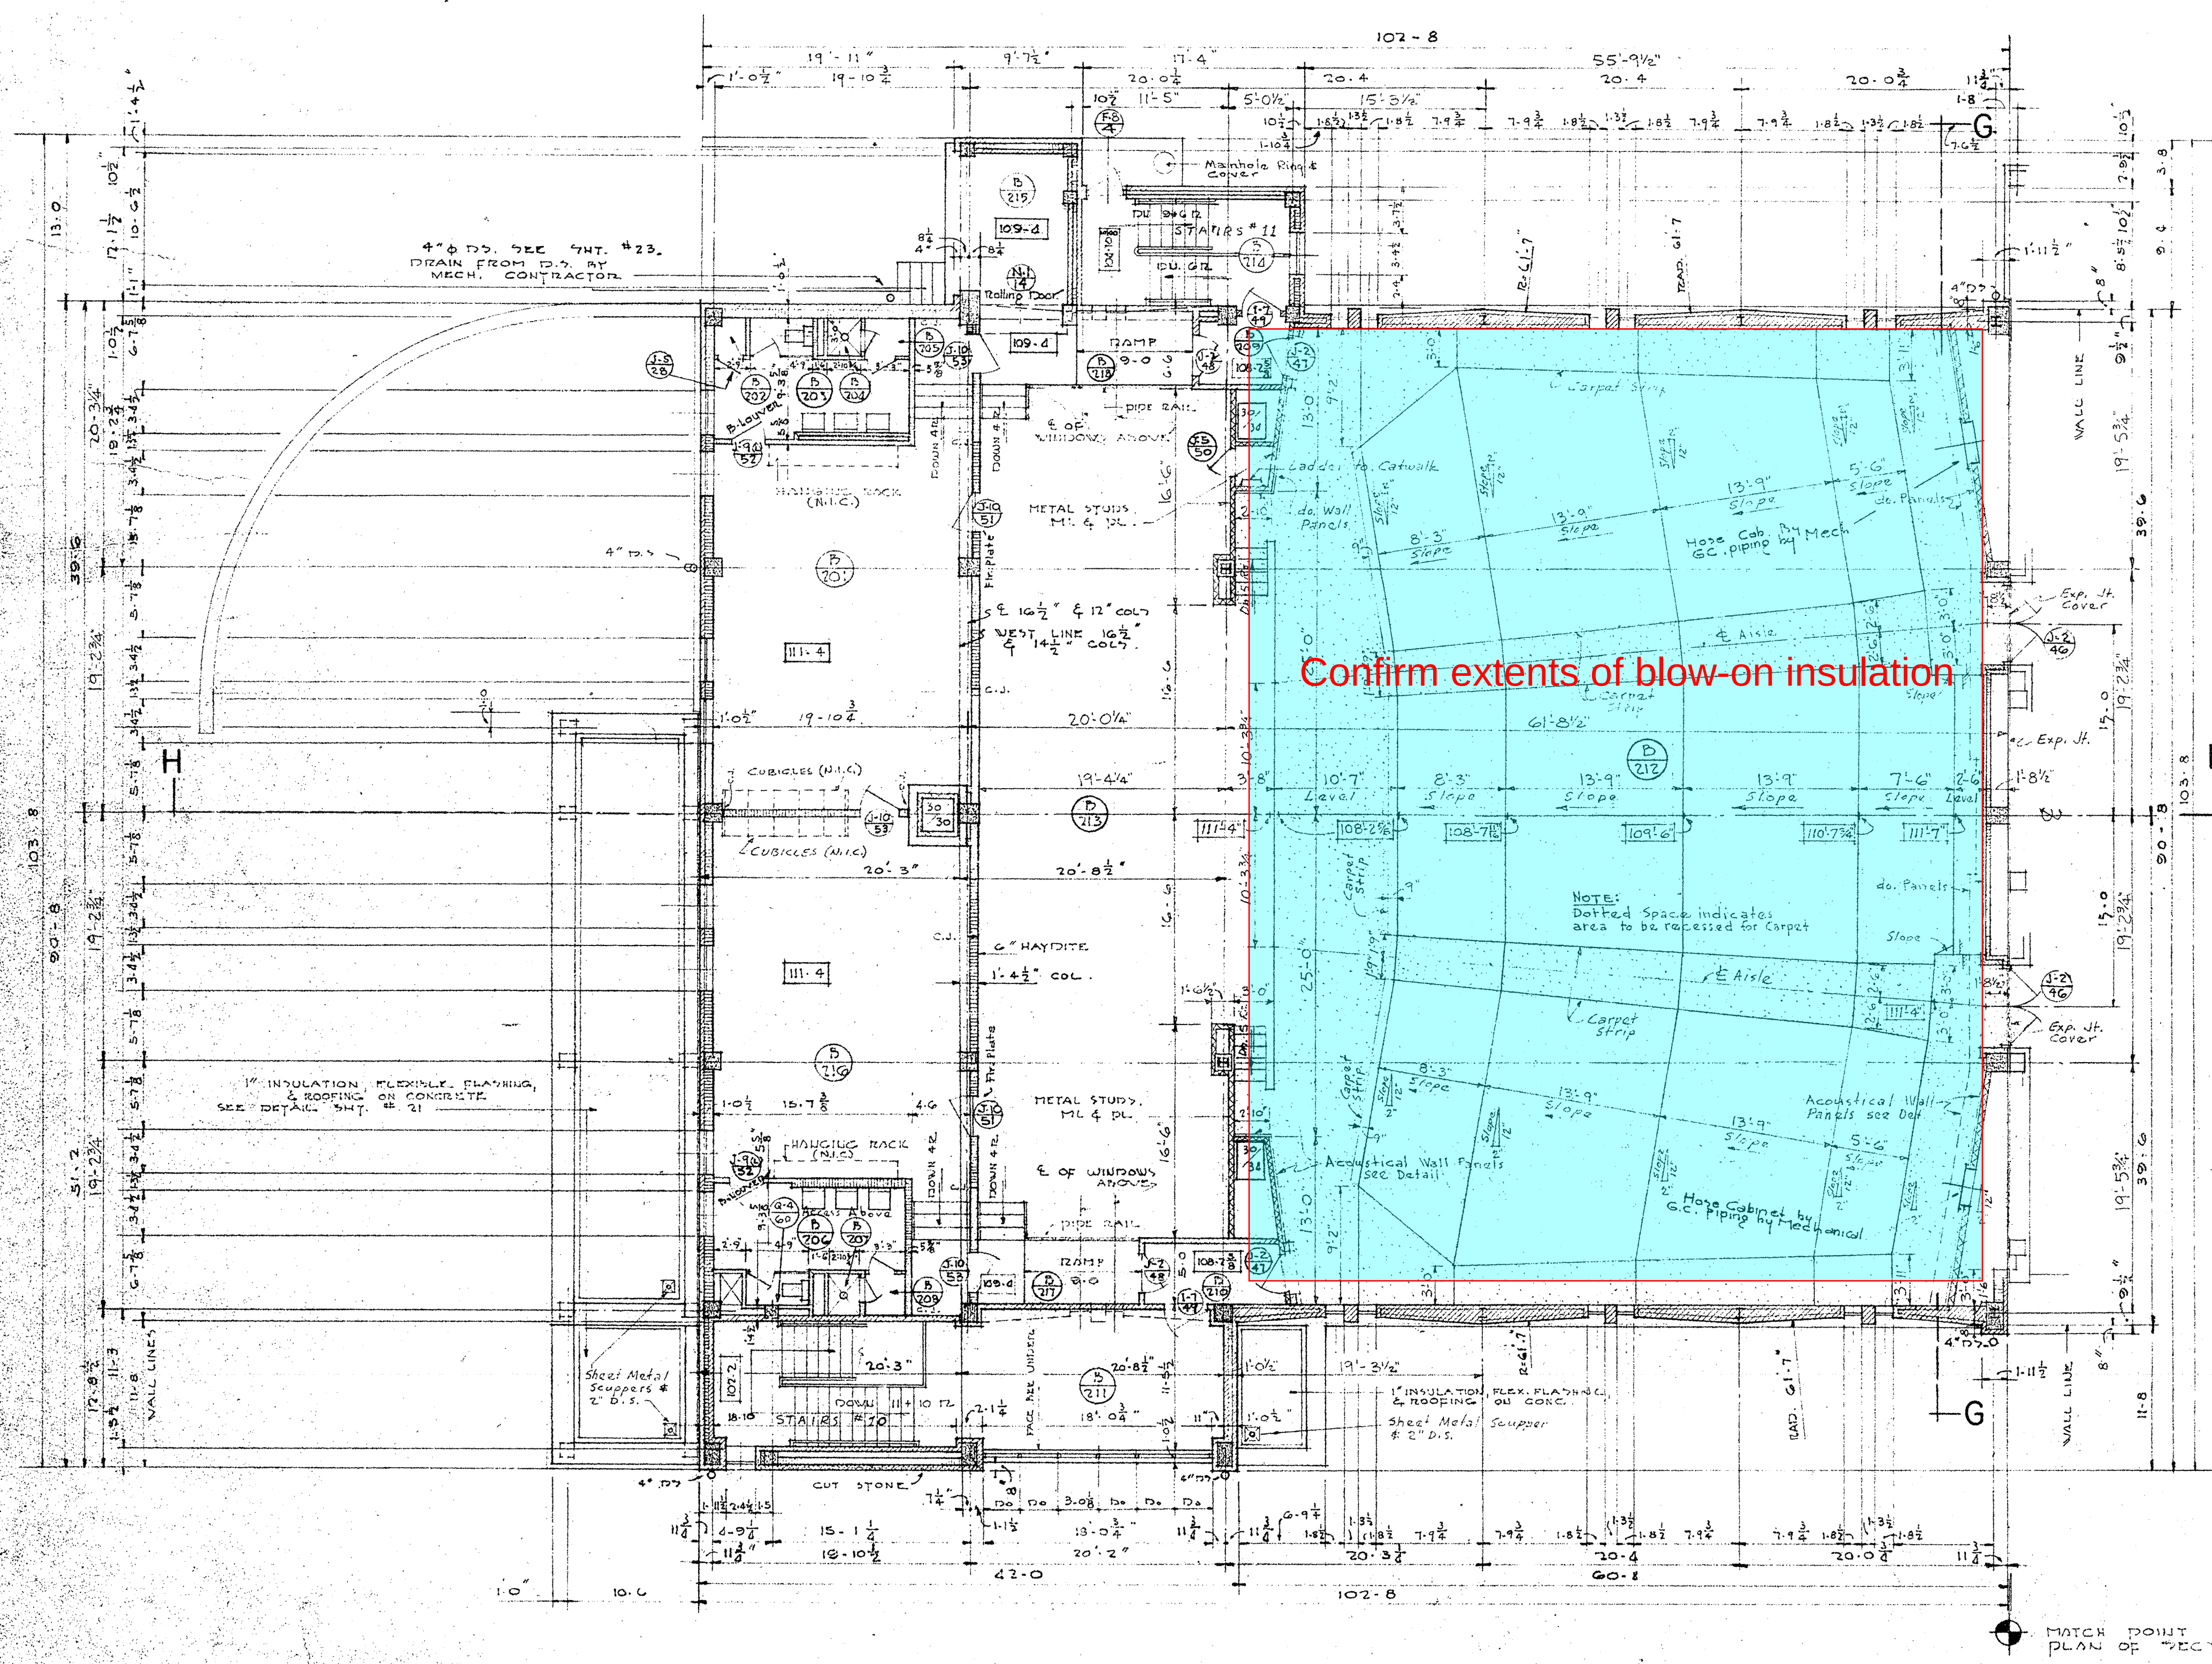

SECOND FLOOR PLAN (SECTION "B")
 SCALE 1/8" = 1'-0"

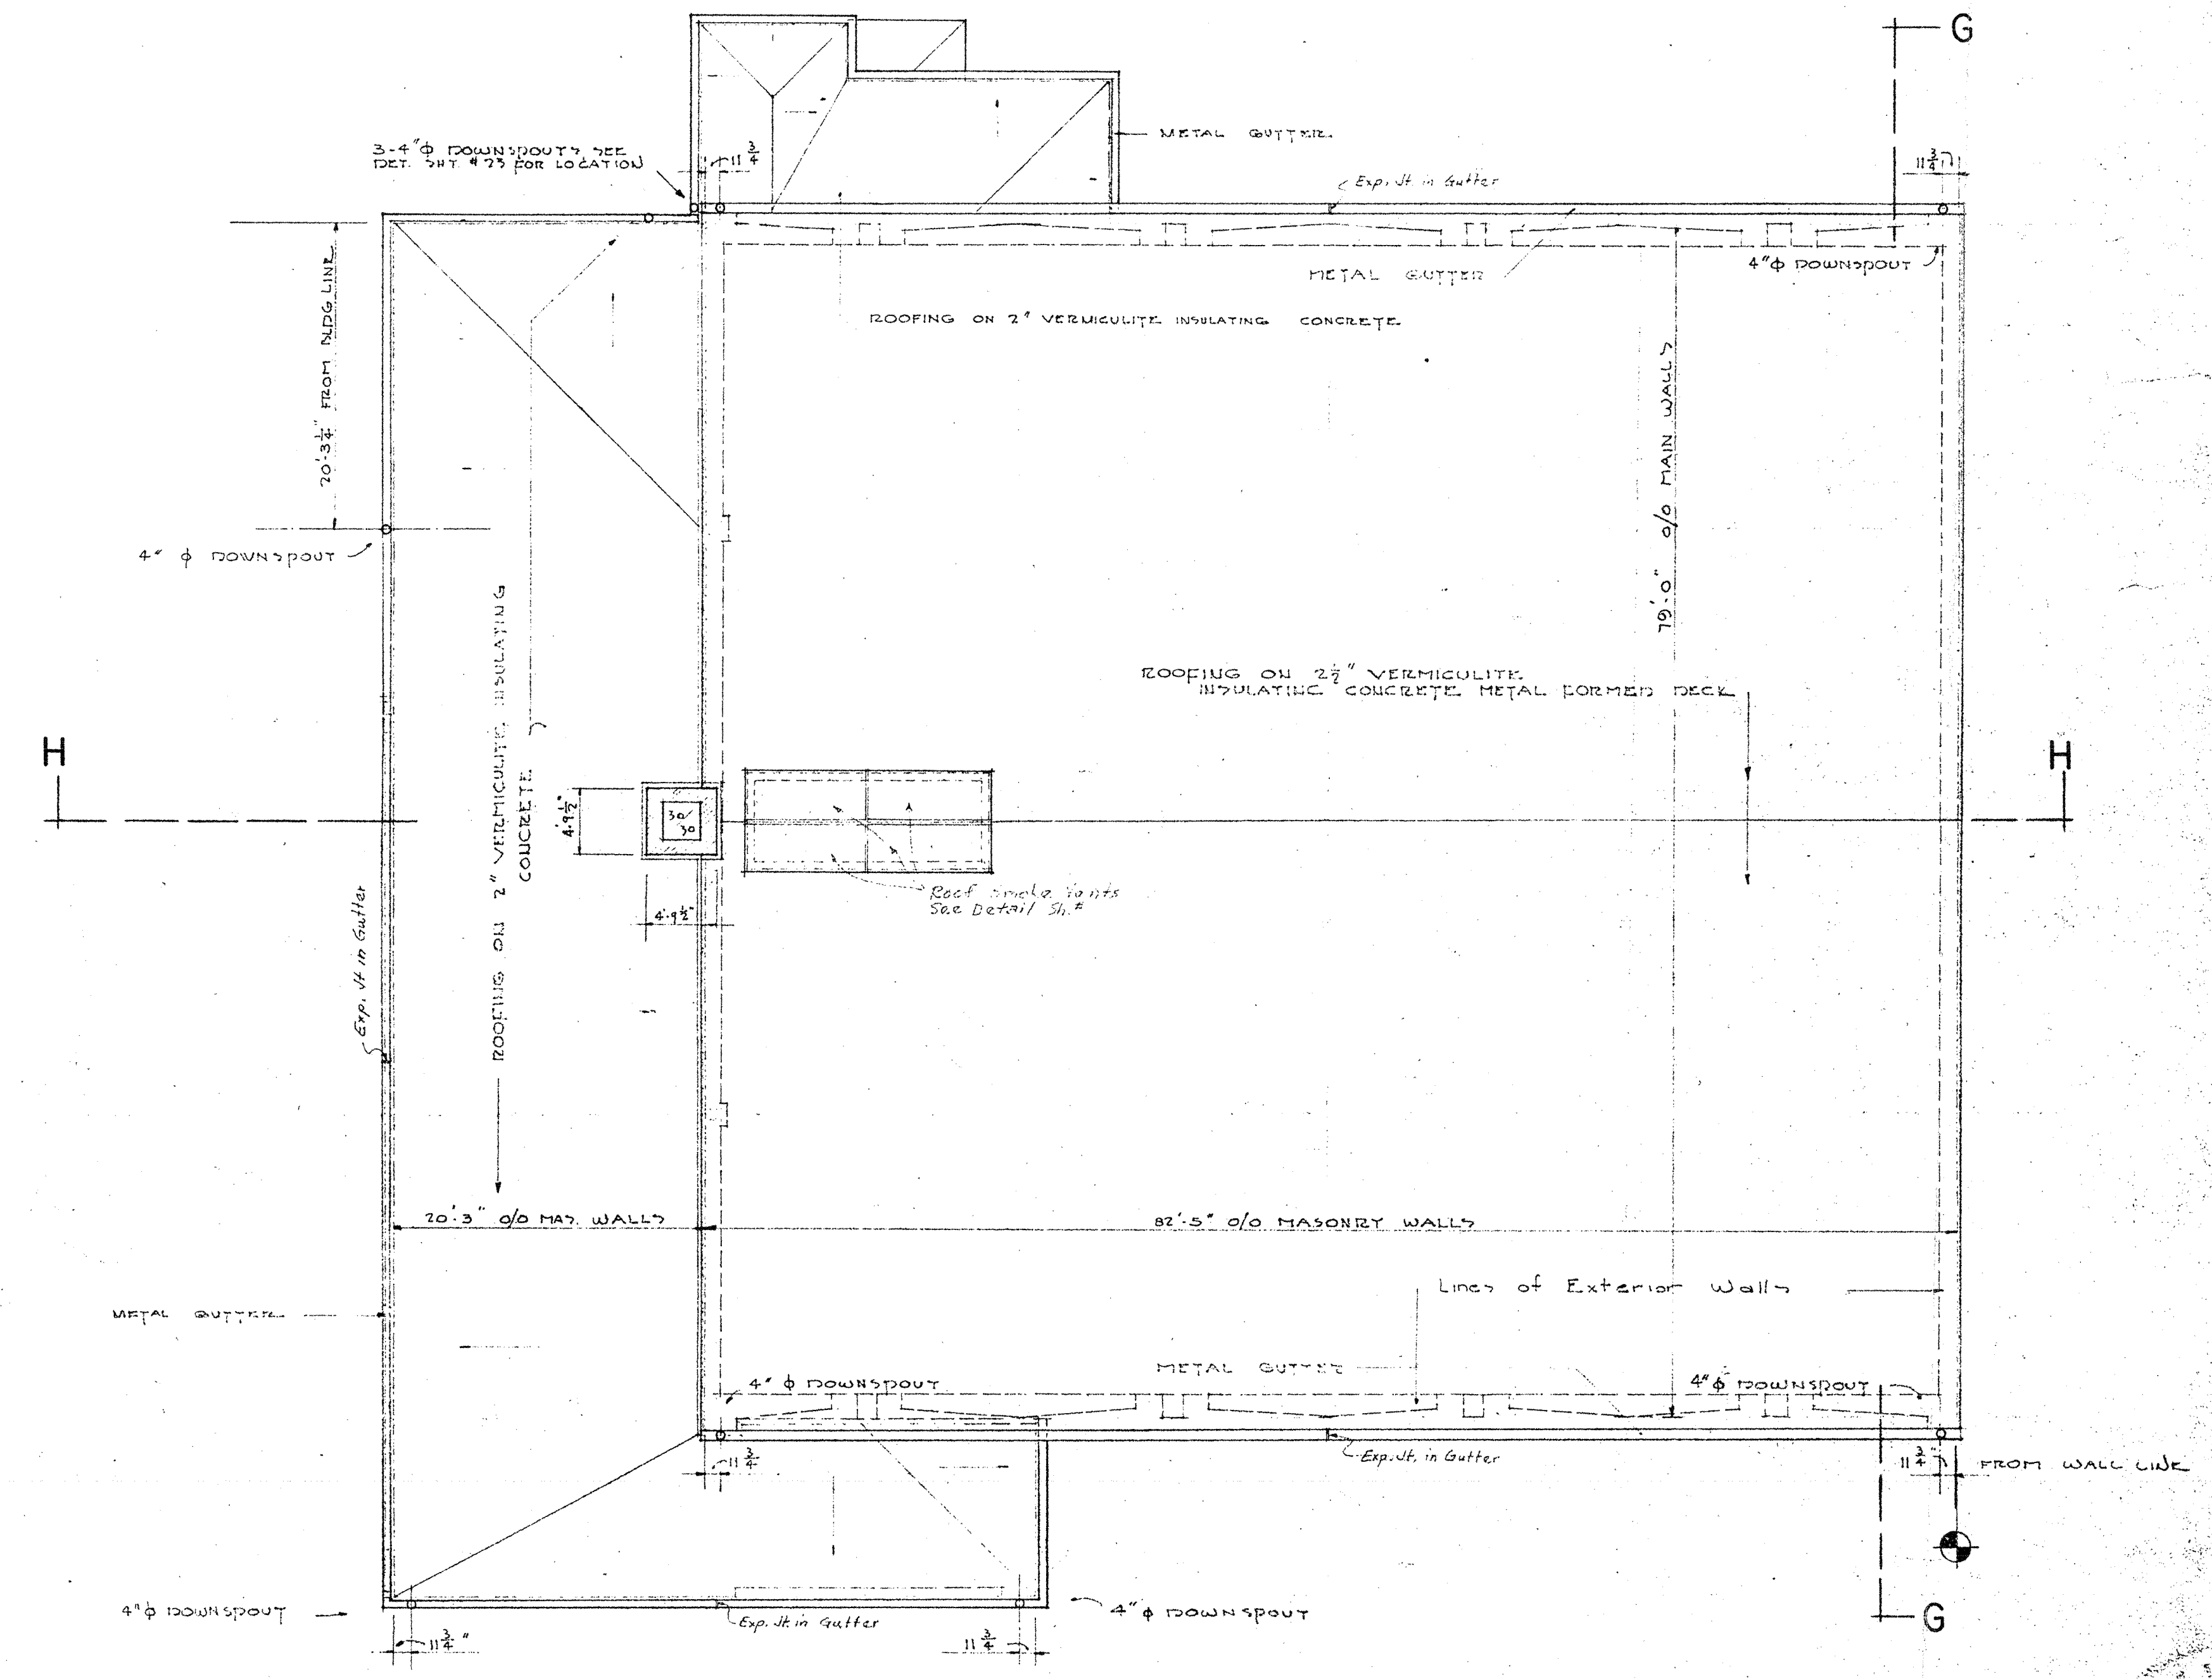

ROOF PLAN (SECTION "B")
 SCALE 1/8" = 1'-0"

 KEY PLAN	REVISIONS 1. [] 2. []	BENET HILL ACADEMY BUILDING SISTER M. LIQUORI, O.S.B., SUPERIOR COLORADO SPRINGS • COLORADO BRINKMAN & HAGAN ARCHITECTS EMPORIA • KANSAS	DATE OCT. 16, 1965 SHEET 13 ARCHITECTURAL
--------------	-------------------------------	--	--